


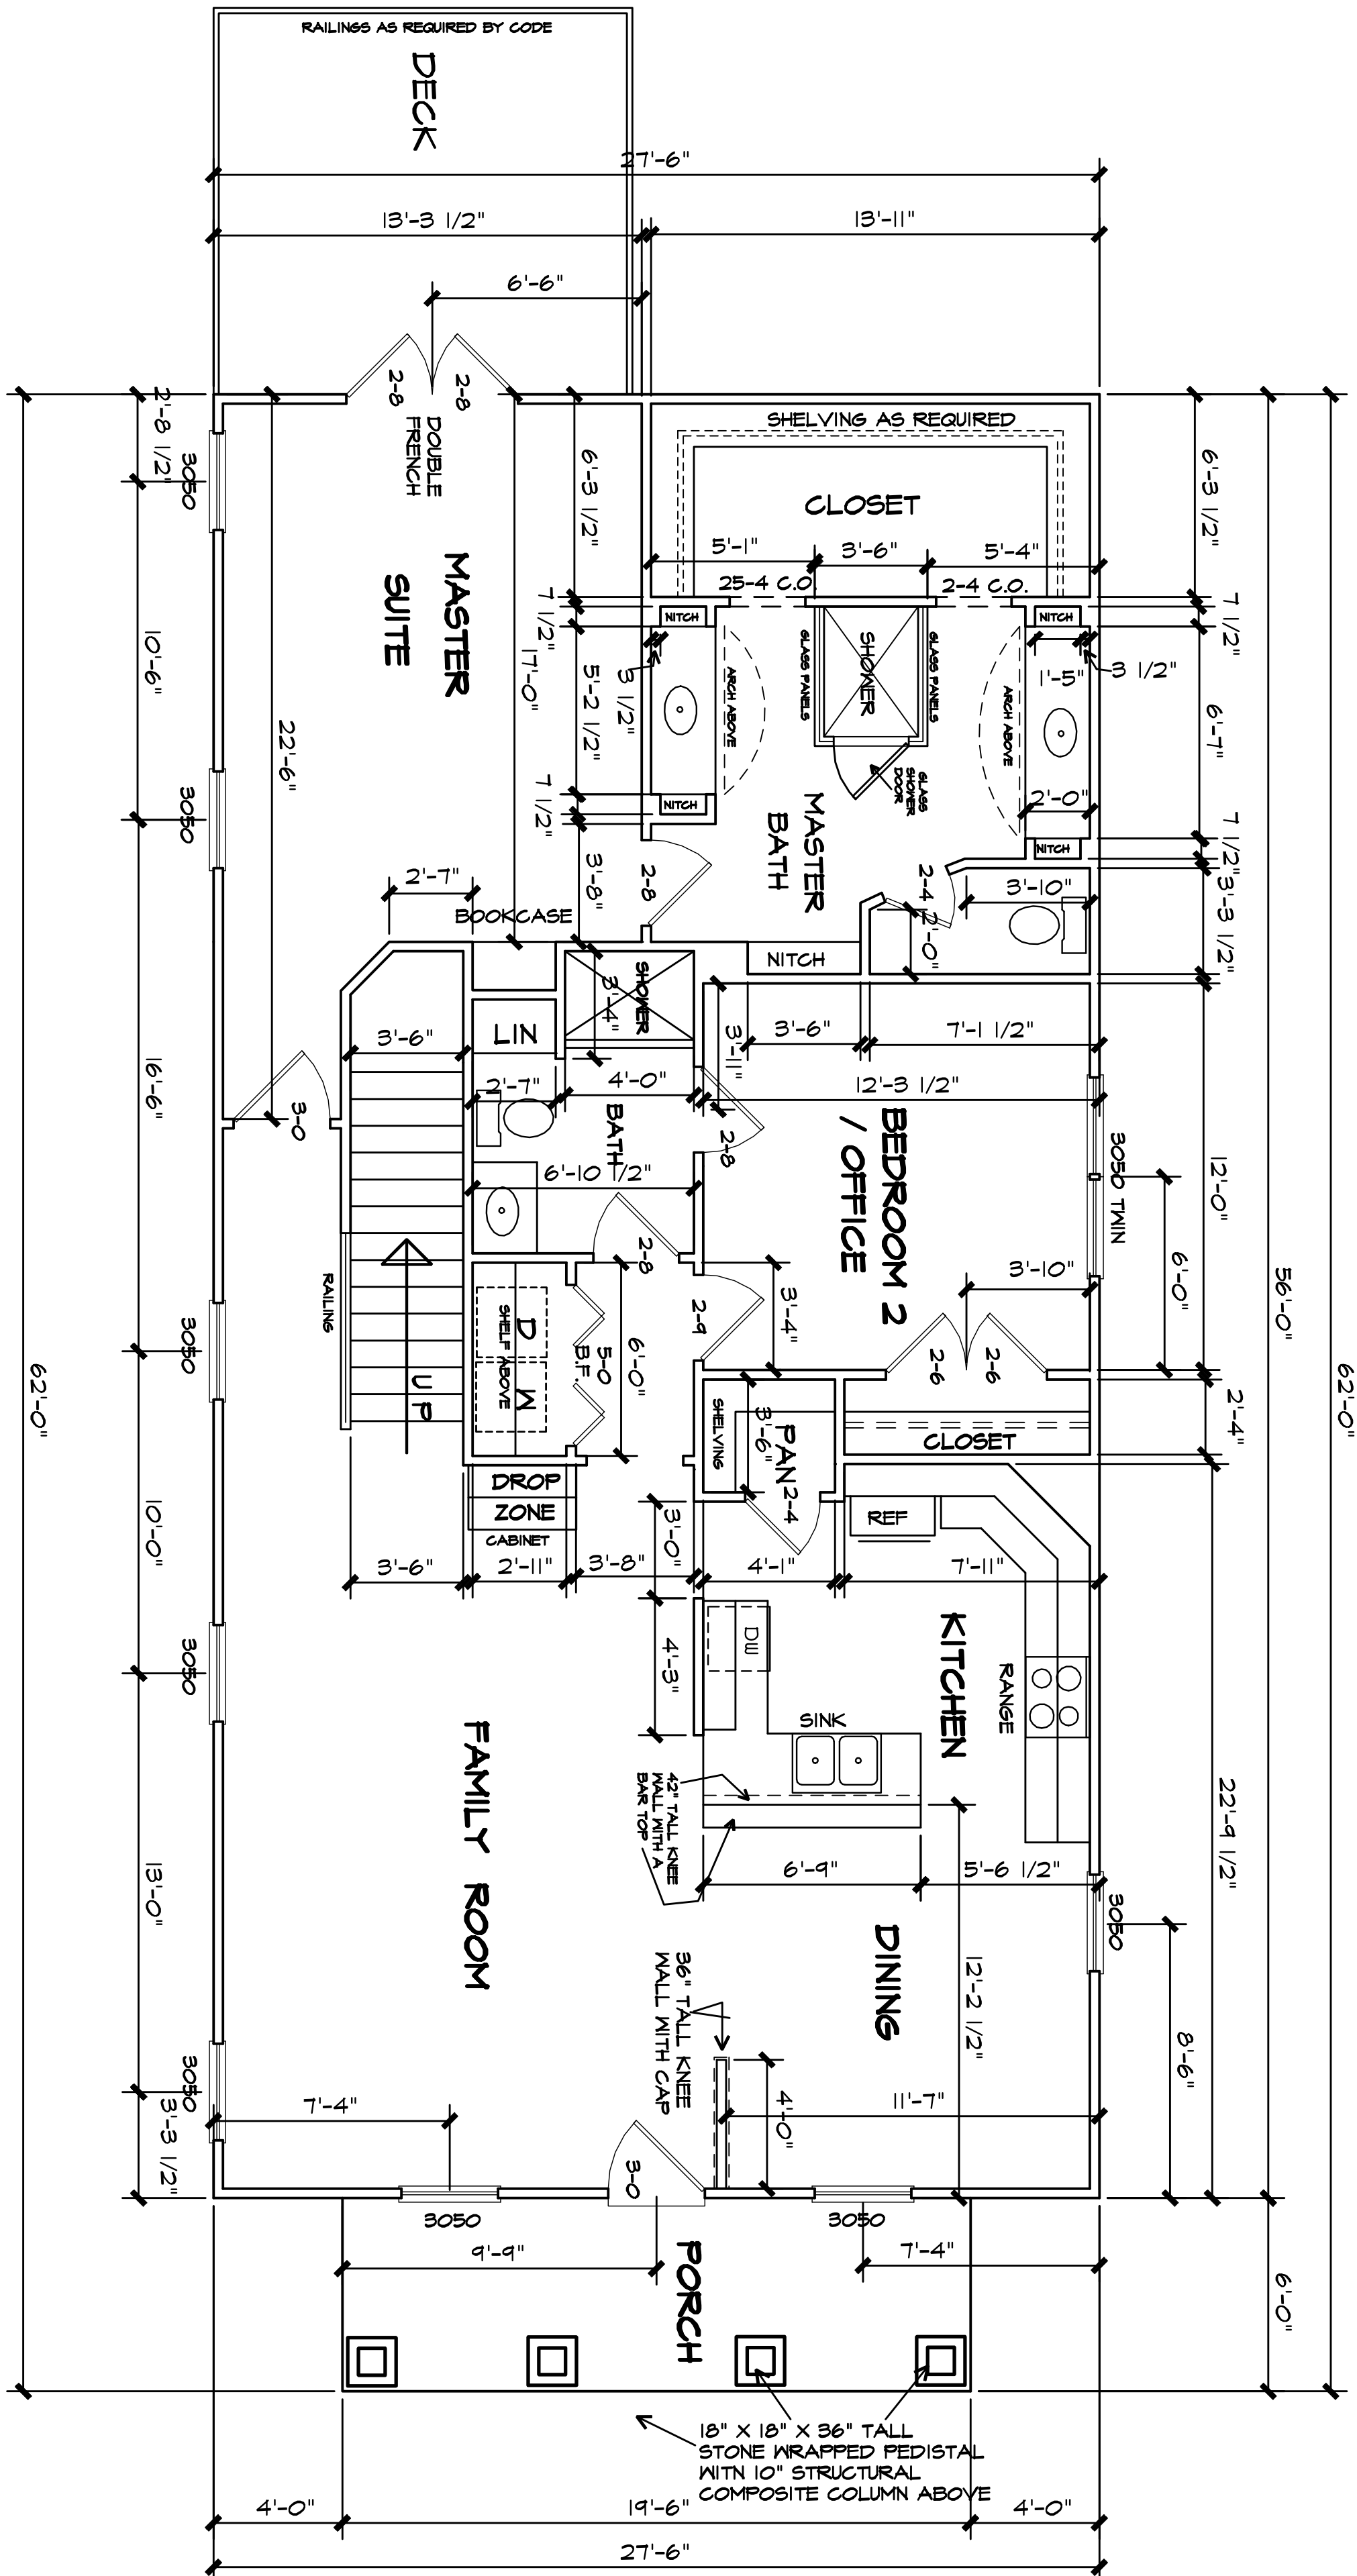

1ST FLOOR = 1540 SQ. FT.
2ND FLOOR = 1132 SQ. FT.
TOTAL = 2672 SQ. FT.

FIRST FLOOR PLAN

1/4" = 1'-0"

24 HOUR CONTACT:

ATLANTA, GA.
30316


A | B | D
PROFESSIONAL MEMBER
AMERICAN INSTITUTE OF
BUILDING DESIGN

SHEET
OF

REVISION

VANDEBUILT CUSTOM
HOMES

PLANS BY :
DK DESIGNS, INC.
BROOKS, GA.
770-460-9495

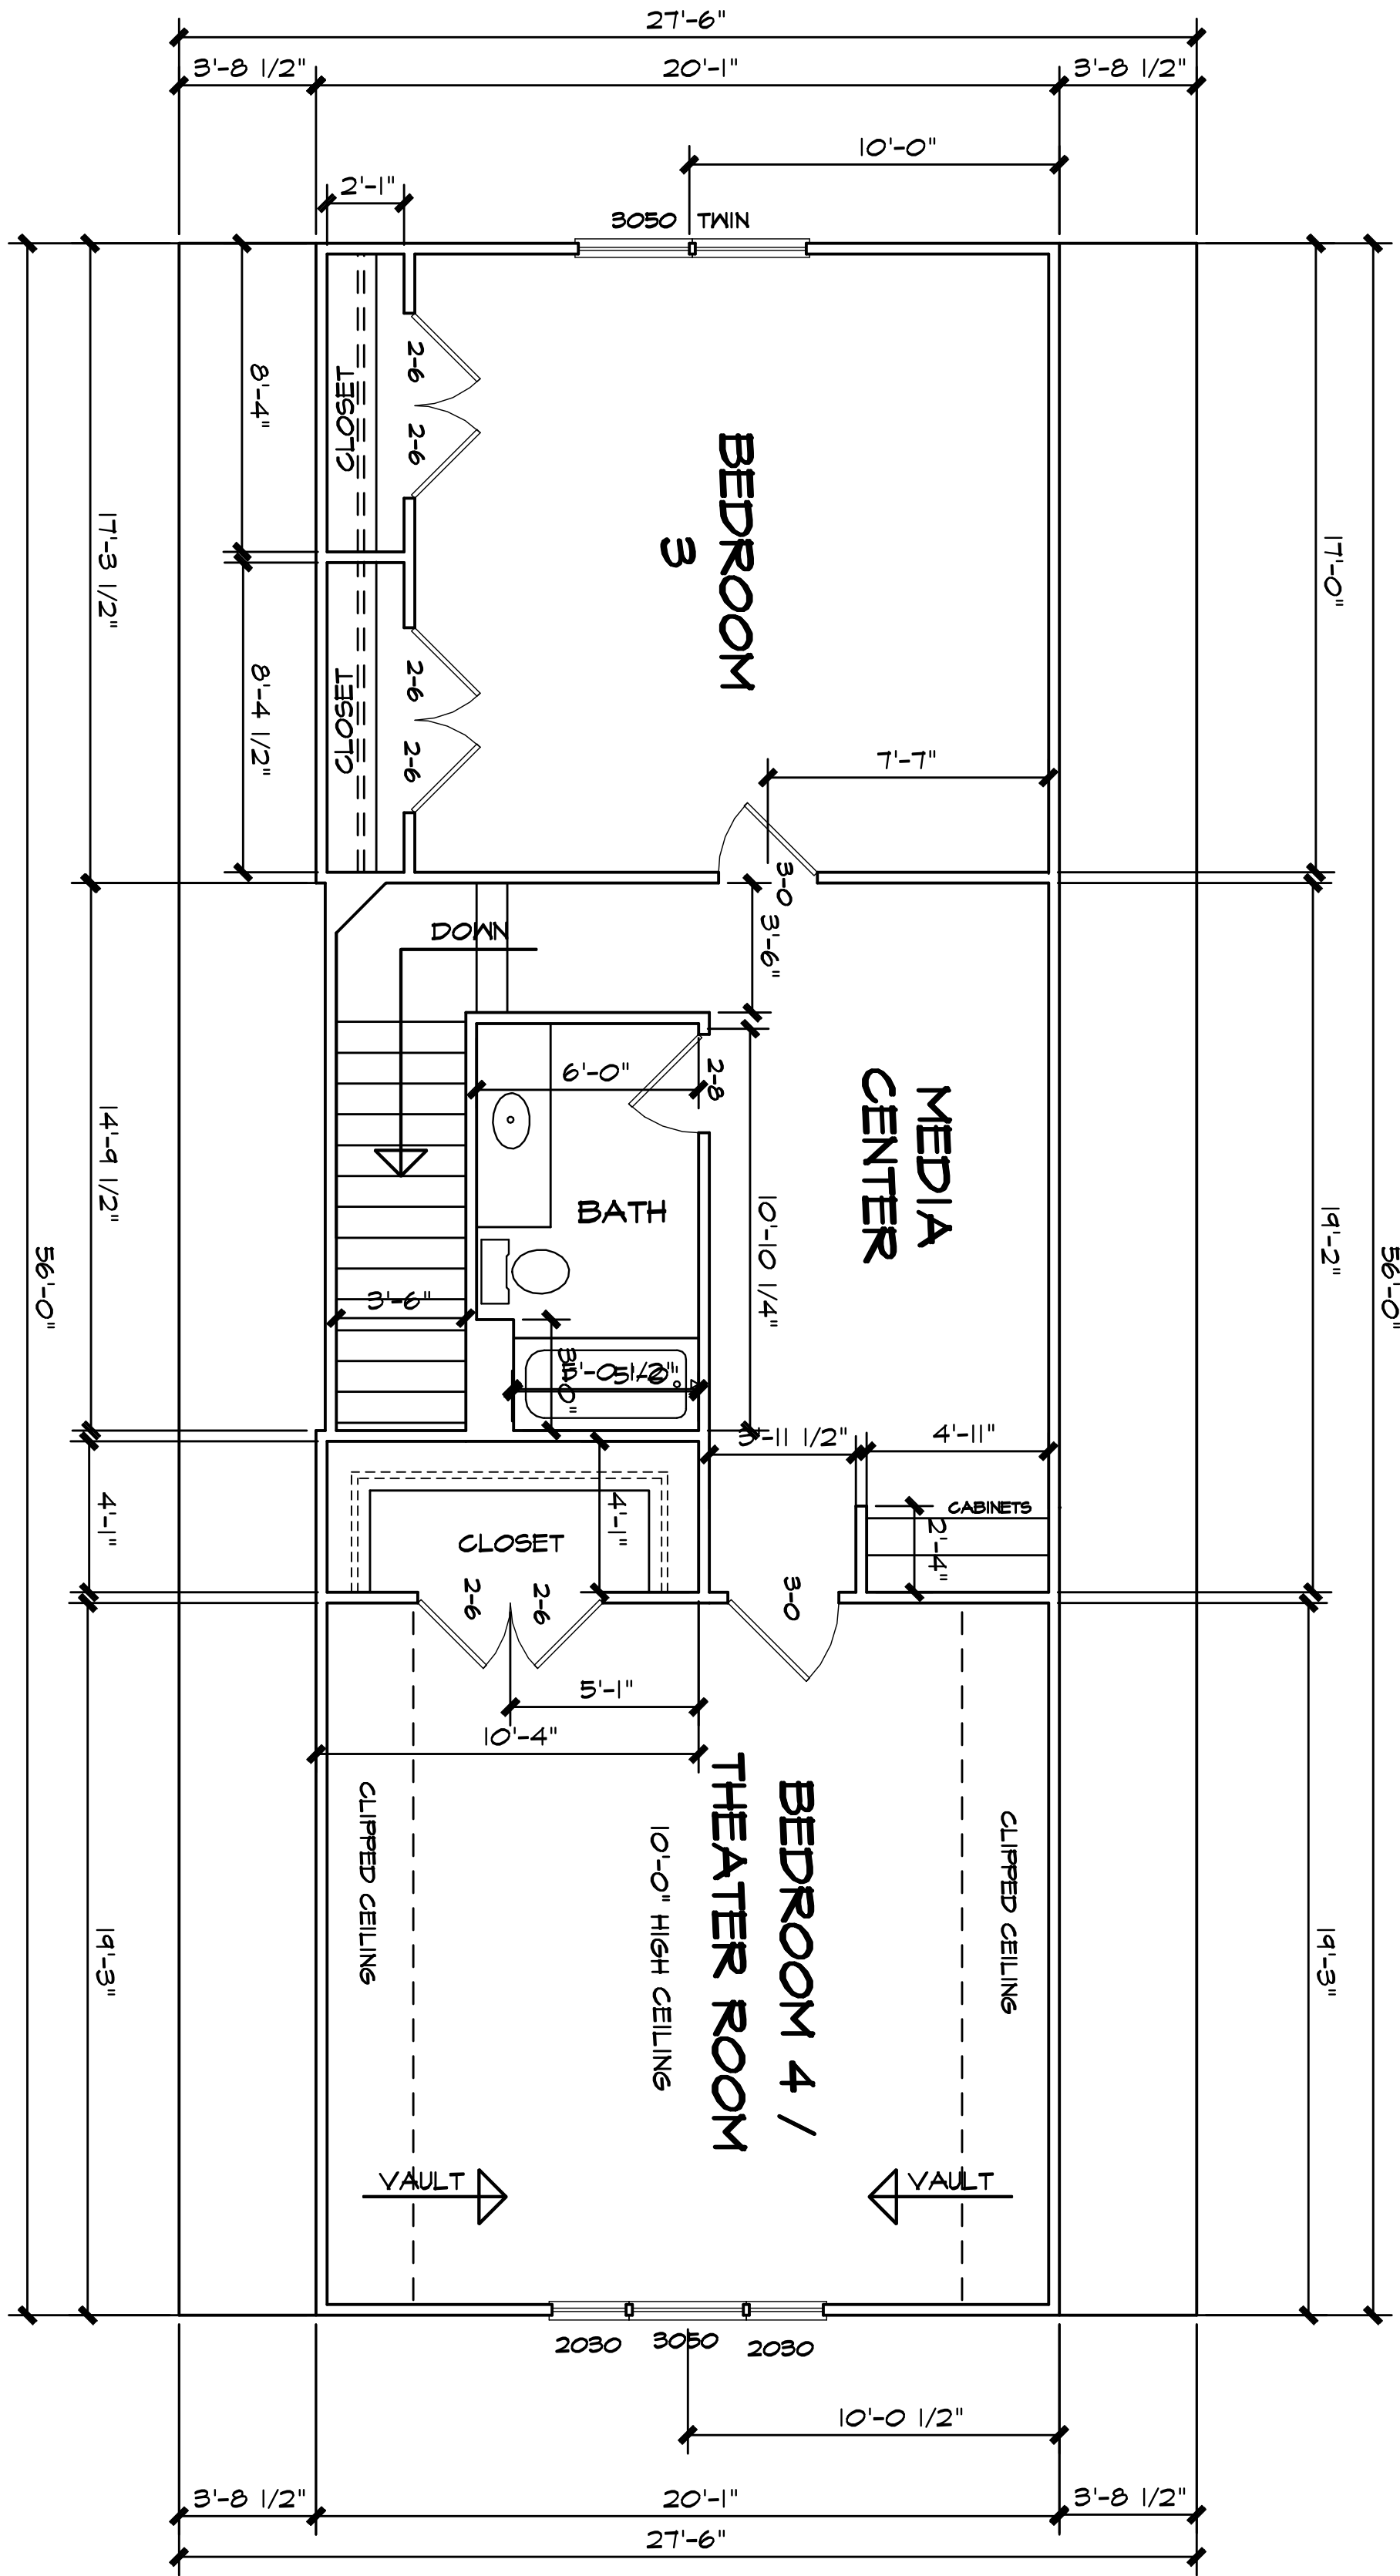

SECOND FLOOR PLAN

1/4" = 1'-0"

24 HOUR CONTACT:

ATLANTA, GA.
30316

A | I
B | D
PROFESSIONAL MEMBER
AMERICAN INSTITUTE OF
BUILDING DESIGN

SHEET
OF

REVISION

VANDEBUILT CUSTOM
HOMES

PLANS BY :
DK DESIGNS, INC.
BROOKS, GA.
770-460-9495

RIDGE VENTING PER CODE REQUIREMENTS

SHINGLES PER CHOICE

ALL OVERHANGS ARE 12" FROM FRAME LINE

SIDING PER CHOICE

METAL ROOFING

12

4

8'-1"

9'-1"

RAILING PER CODE REQUIREMENTS

LEFT SIDE ELEVATION

1/4" ----- 1'-0"

RIDGE VENTING PER CODE REQUIREMENTS

24 HOUR CONTACT:

SHINGLES PER CHOICE

ALL OVERHANGS ARE 12" FROM FRAME LINE

SIDING PER CHOICE

METAL ROOFING

12

4

8'-1"

9'-1"

RAILING PER CODE REQUIREMENTS

RIGHT SIDE ELEVATION

1/4" ----- 1'-0"

PLANS BY :
DK DESIGNS, INC.
BROOKS, GA.
770-460-9493


VANDEBUILT CUSTOM
HOMES

REVISION

SHEET
OF

A
BID
PROFESSIONAL MEMBER
AMERICAN INSTITUTE OF
BUILDING DESIGN

ATLANTA, GA.
30316

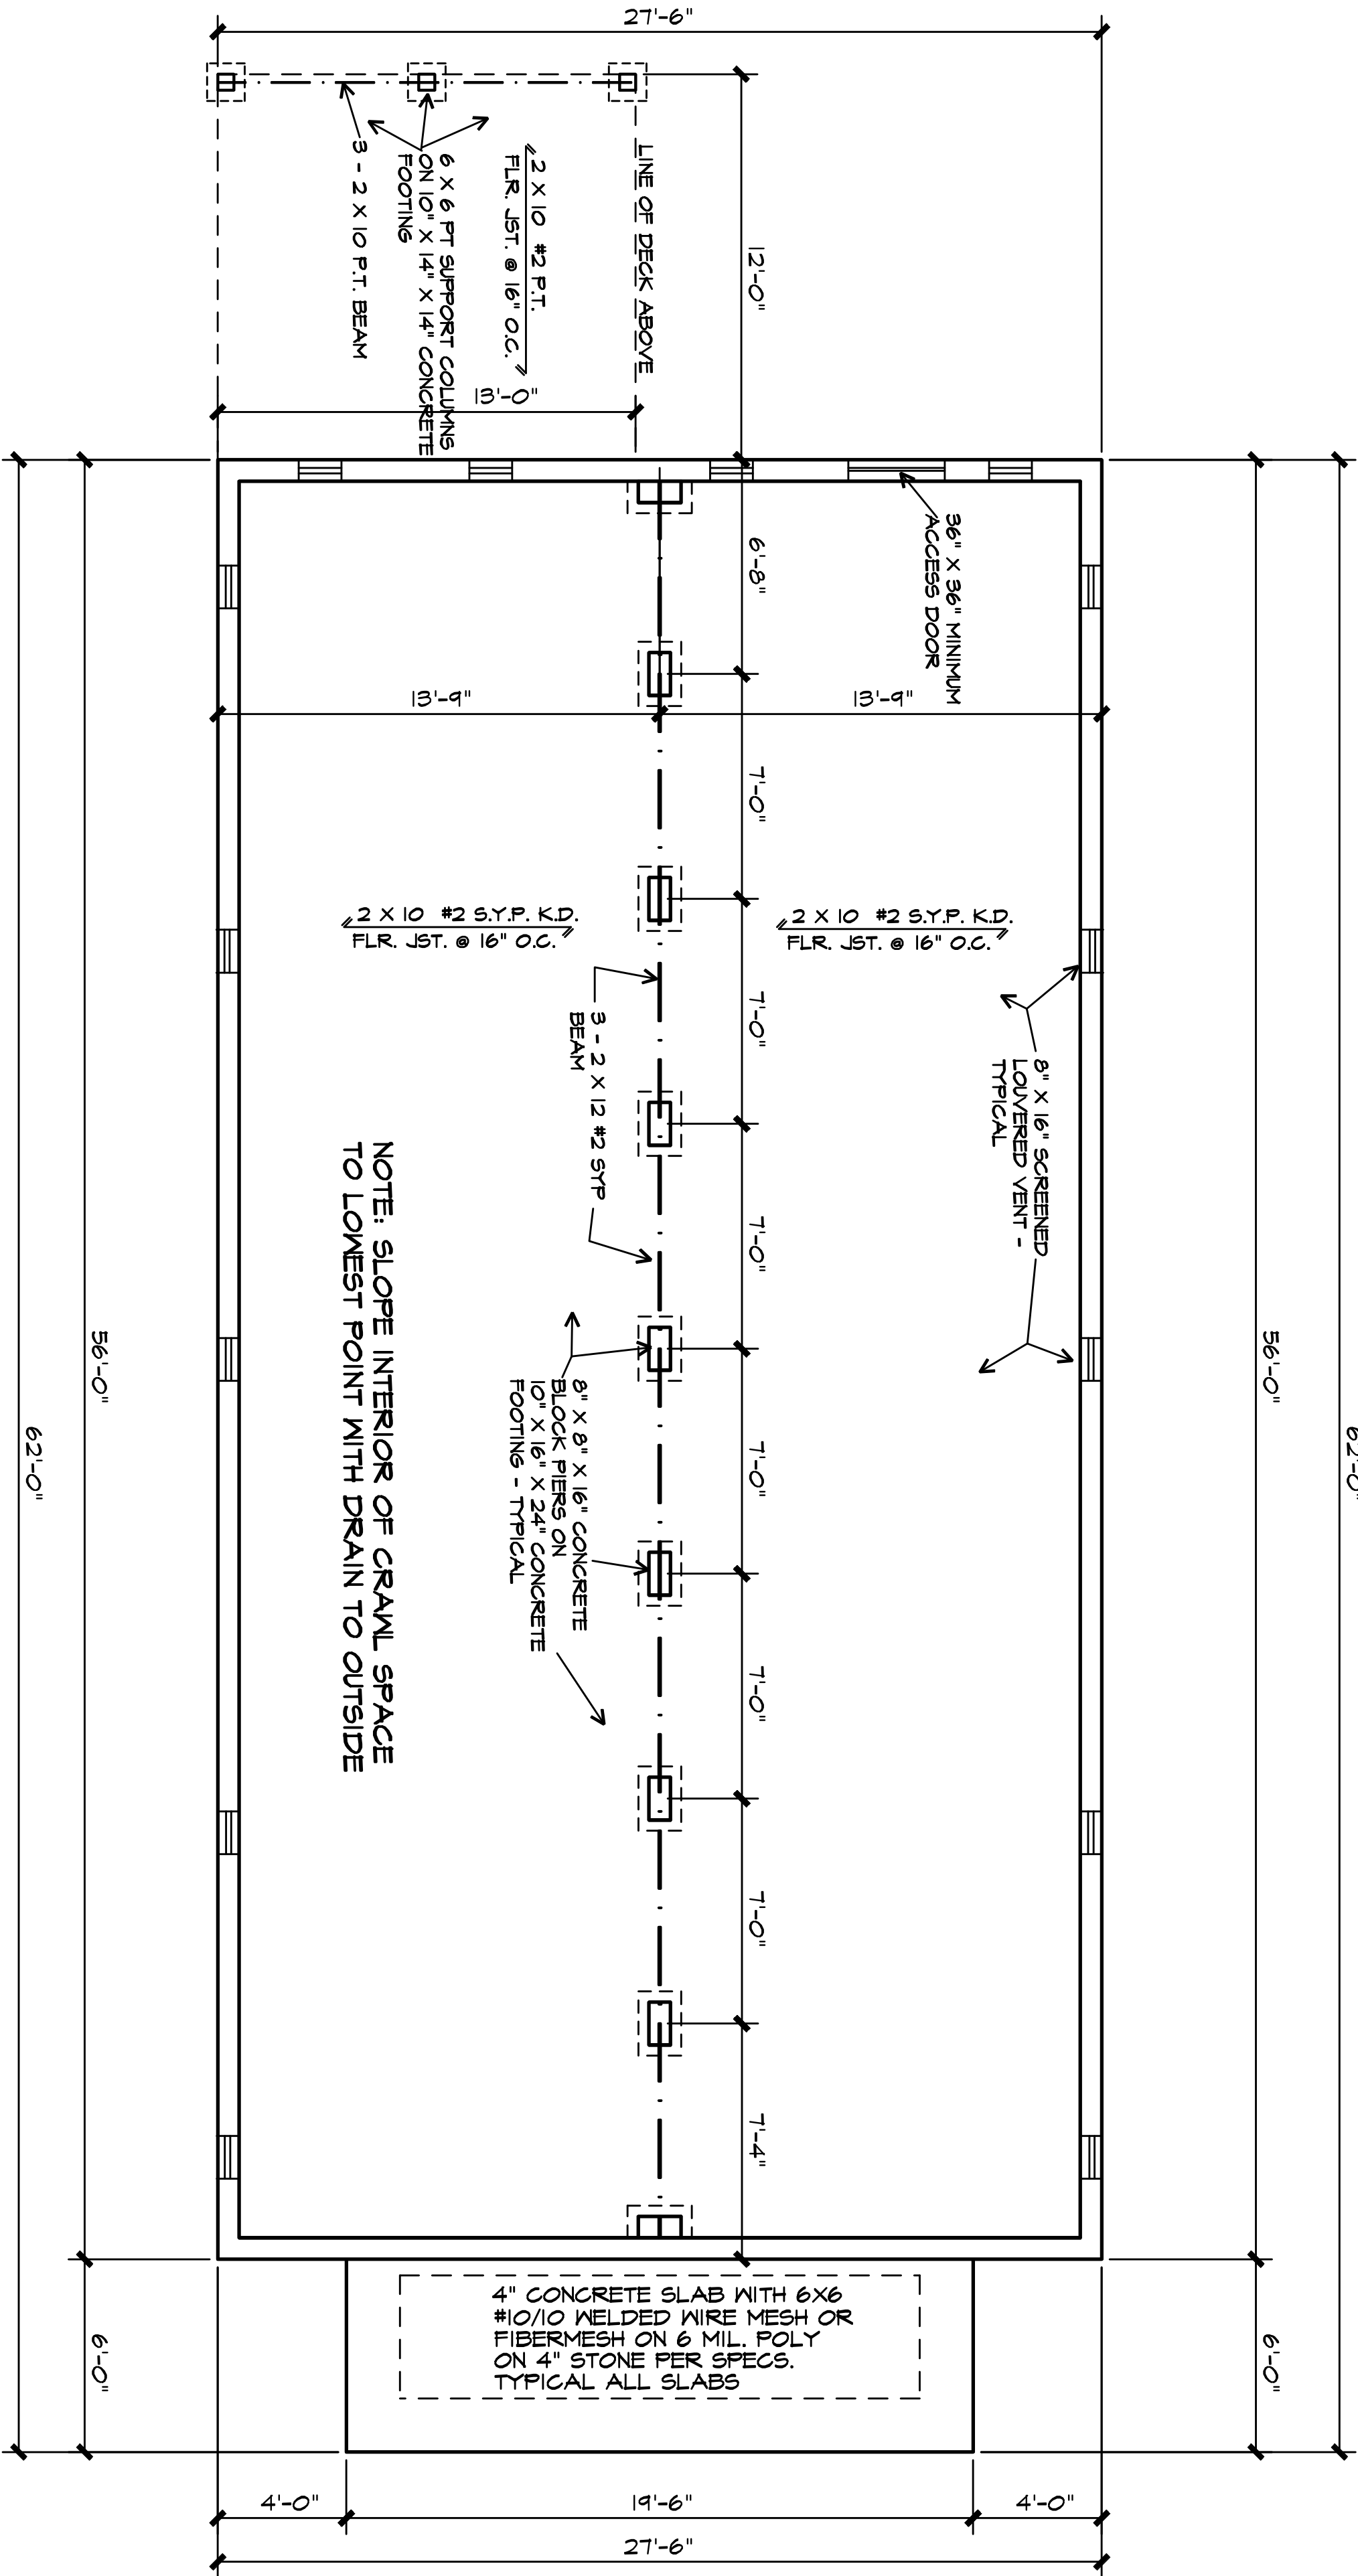

CRAWL SPACE FOUNDATION PLAN

1/4" = 1'-0"

24 HOUR CONTACT:

ATLANTA, GA.
30316


A
B
D
PROFESSIONAL MEMBER
AMERICAN INSTITUTE OF
BUILDING DESIGN

SHEET
OF

REVISION

VANDEBUILT CUSTOM
HOMES


PLANS BY :
DK DESIGNS, INC.
BROOKS, GA.
770-460-9493

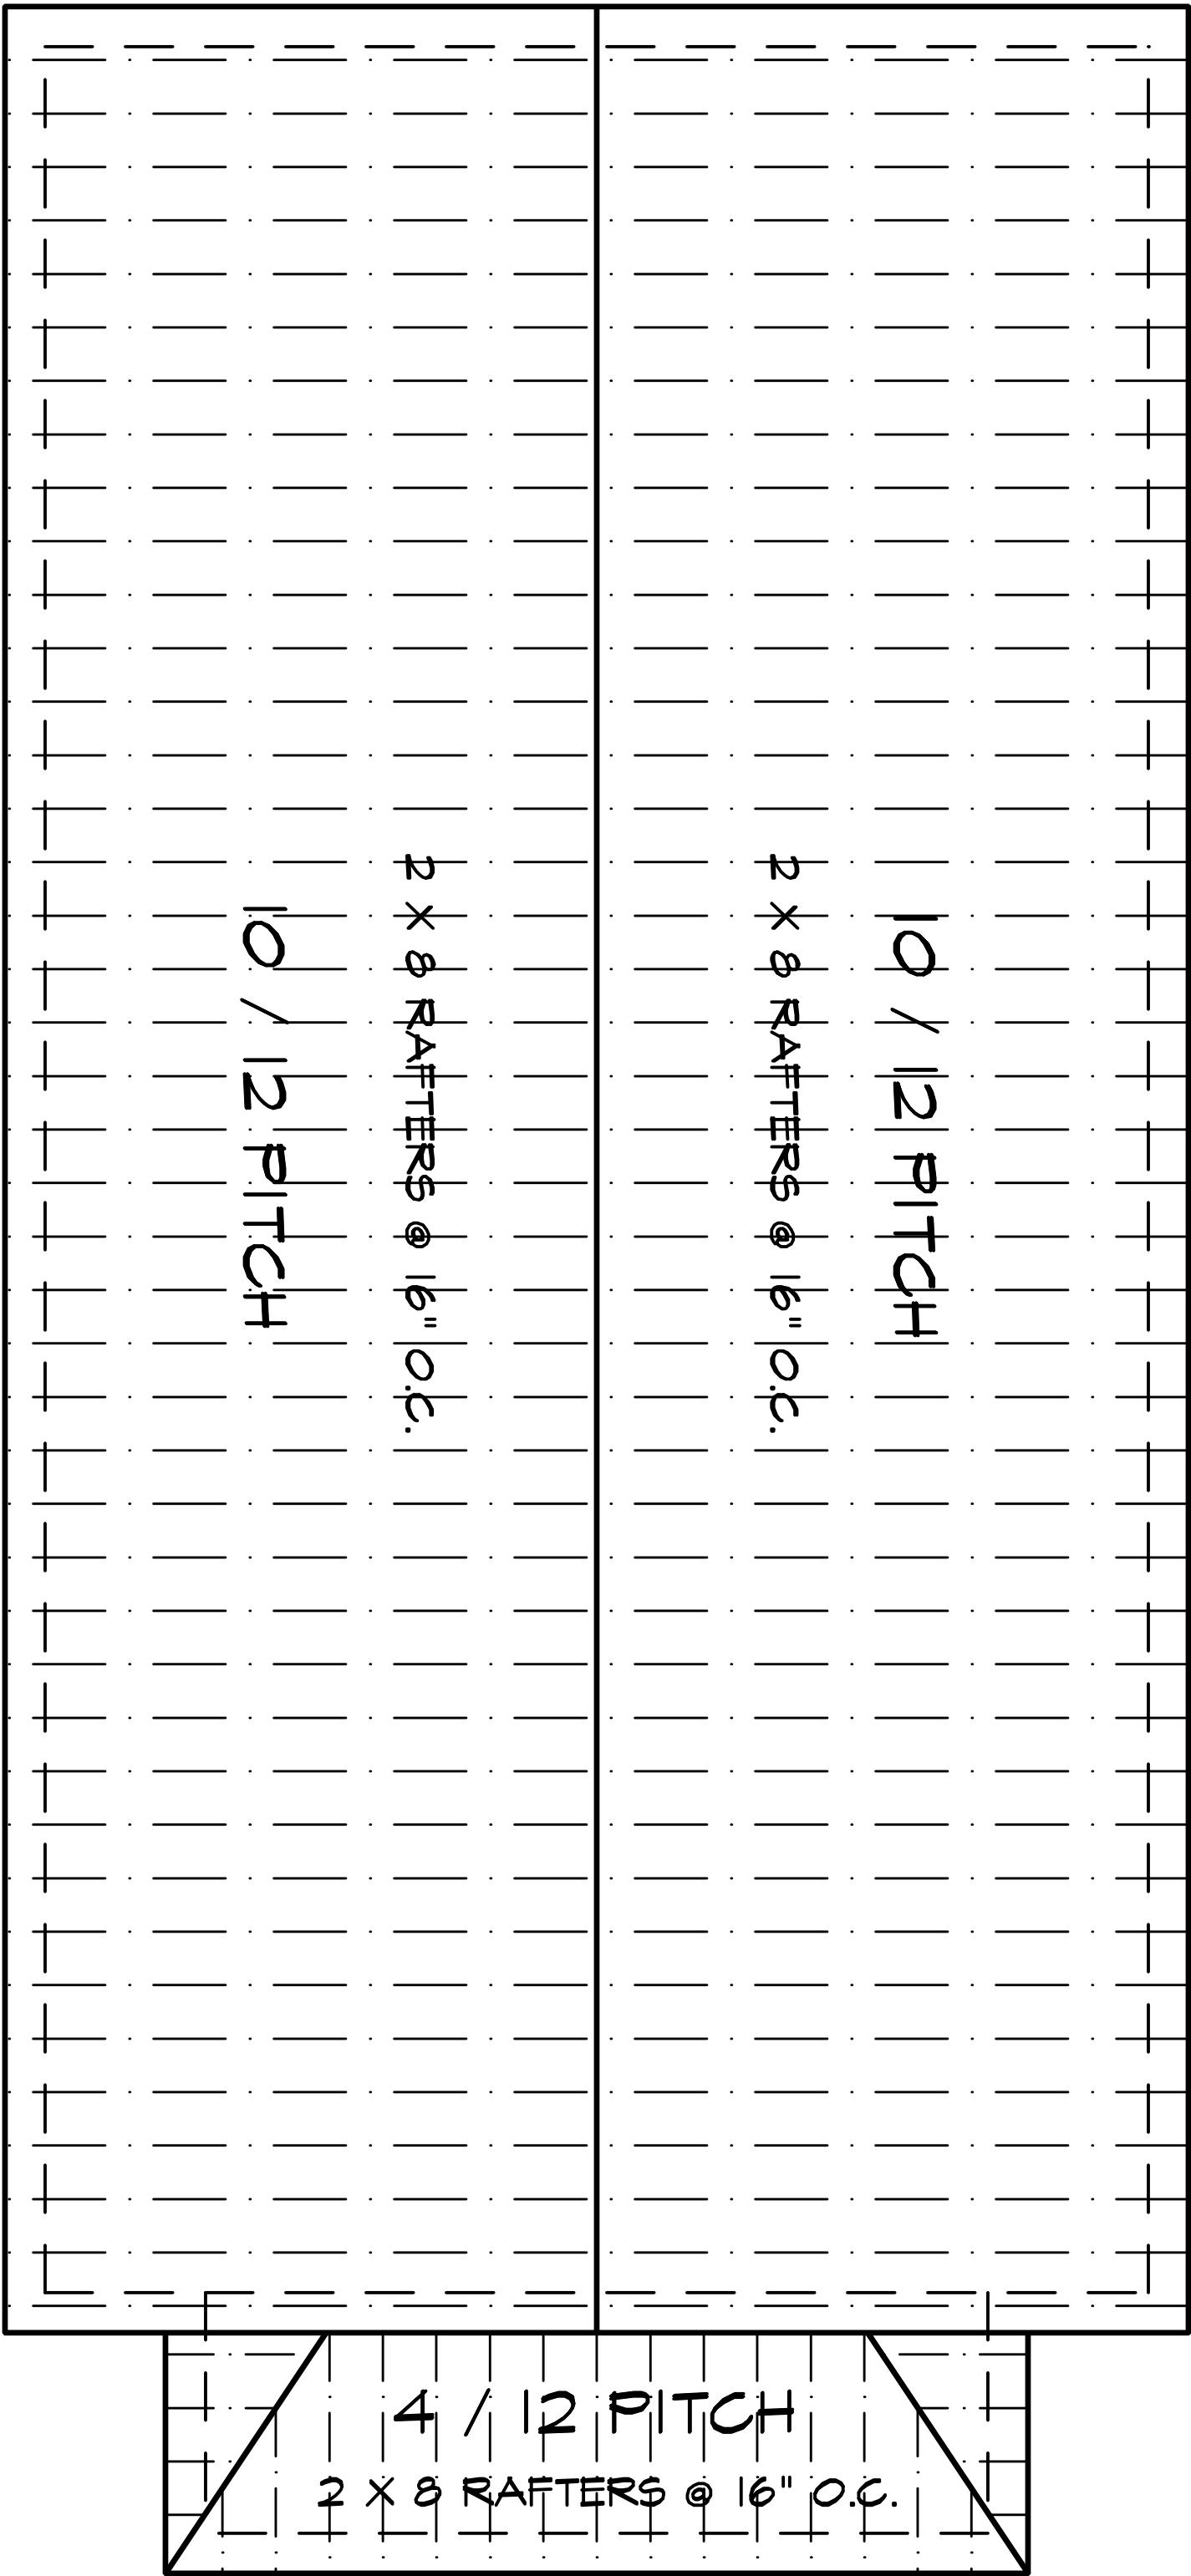

ROOF PLAN

1/4" = 1'-0"

24 HOUR CONTACT:

 

ATLANTA, GA.
30316

A
B

D

PROFESSIONAL MEMBER
AMERICAN INSTITUTE OF
BUILDING DESIGN


SHEET

OF


REVISION

VANDERBUILT CUSTOM
HOMES

PLANS BY :
DK DESIGNS, INC.
BROOKS, GA.
770-460-9495

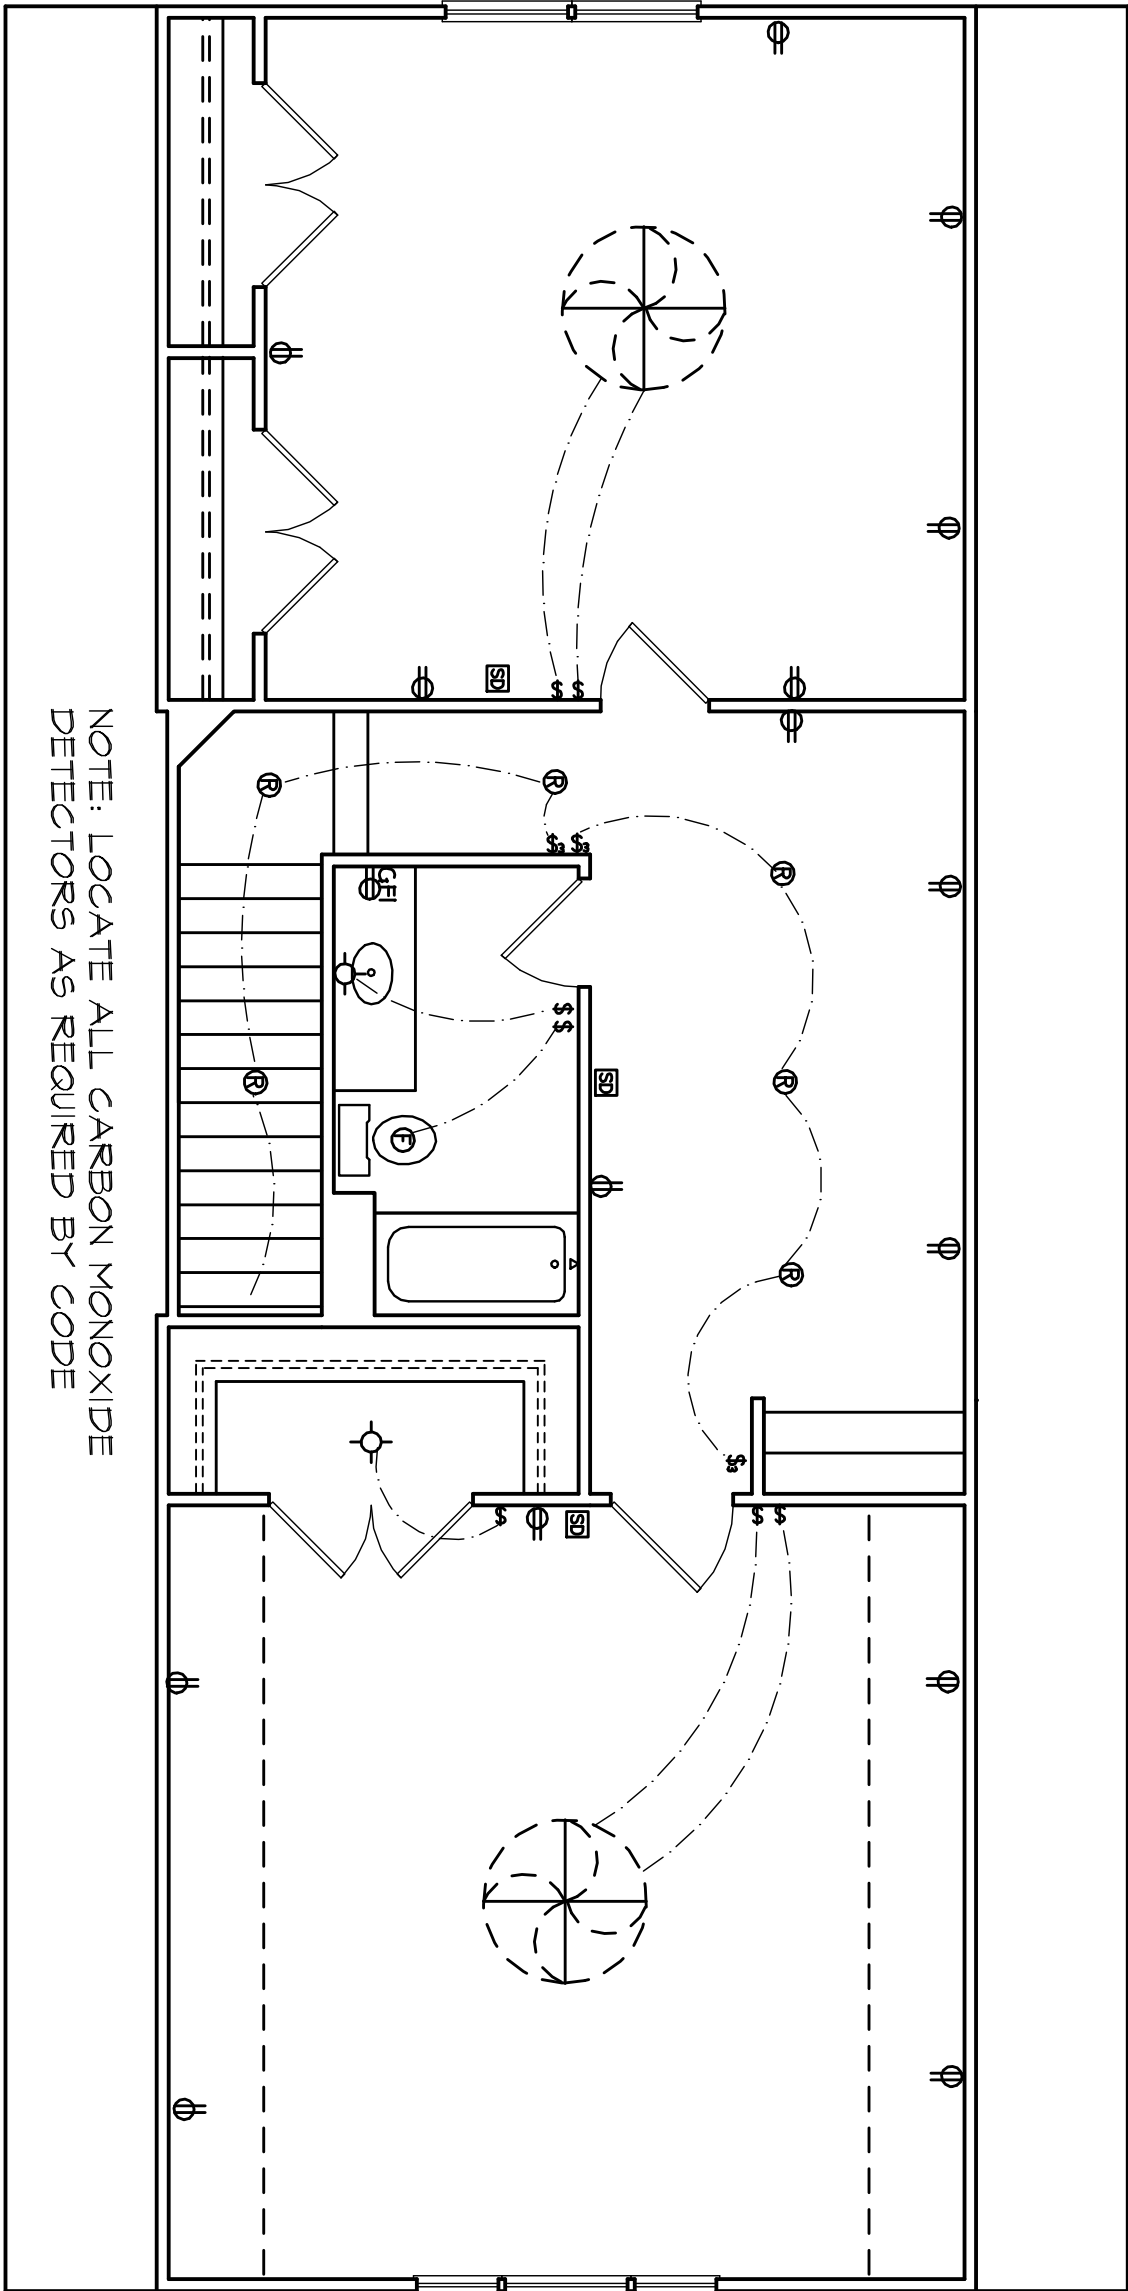

SECOND FLOOR ELECTRICAL PLAN

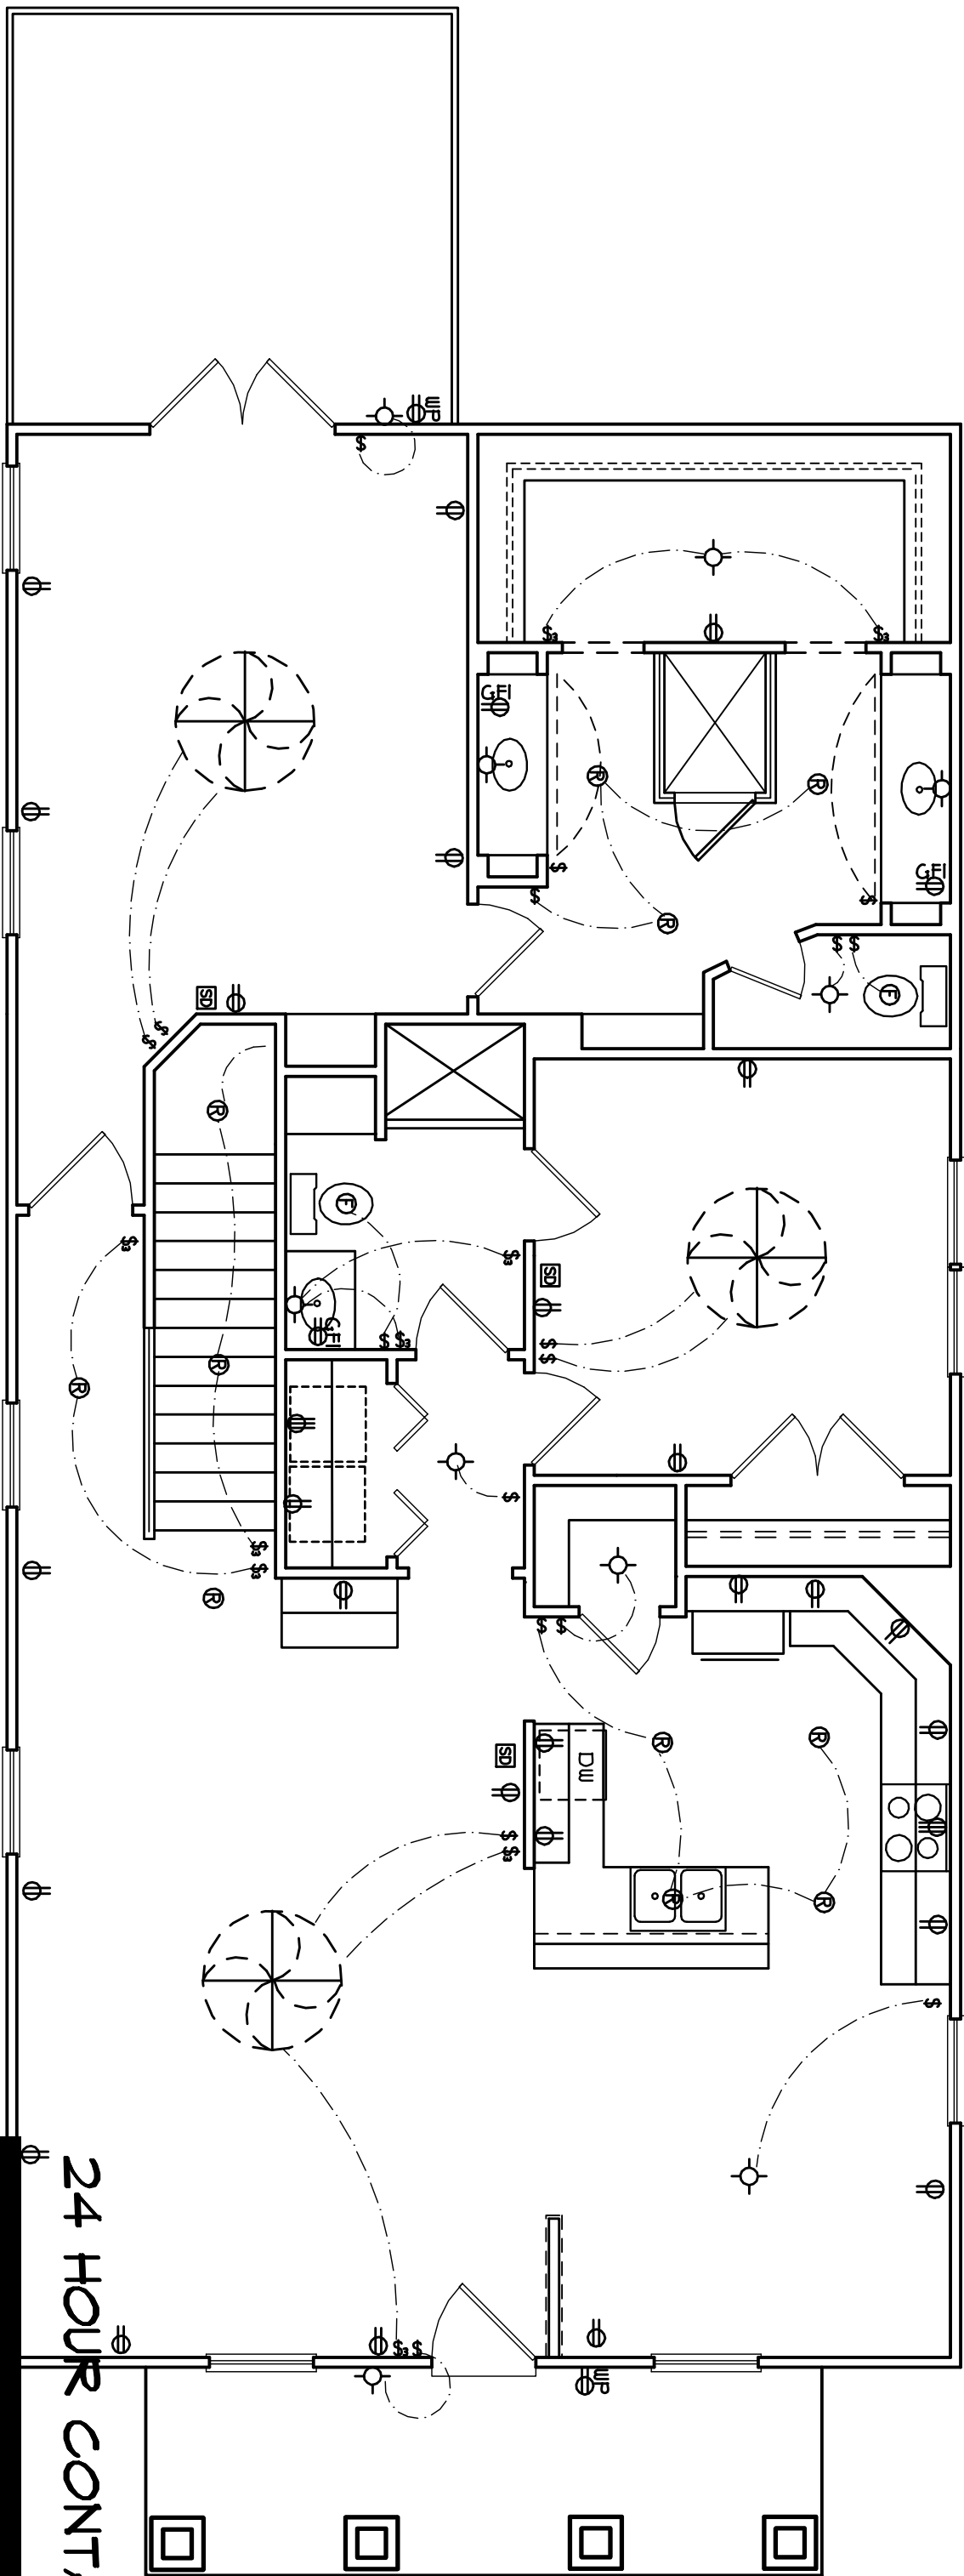

24 HOUR CONTACT:

FIRST FLOOR ELECTRICAL PLAN

ATLANTA, GA.
30316

A
B

D

PROFESSIONAL MEMBER
AMERICAN INSTITUTE OF
BUILDING DESIGN

SHEET
OF

REVISION

VANDERBUILT CUSTOM
HOMES

PLANS BY :
DK DESIGNS, INC.
BROOKS, GA.
770-460-9495

